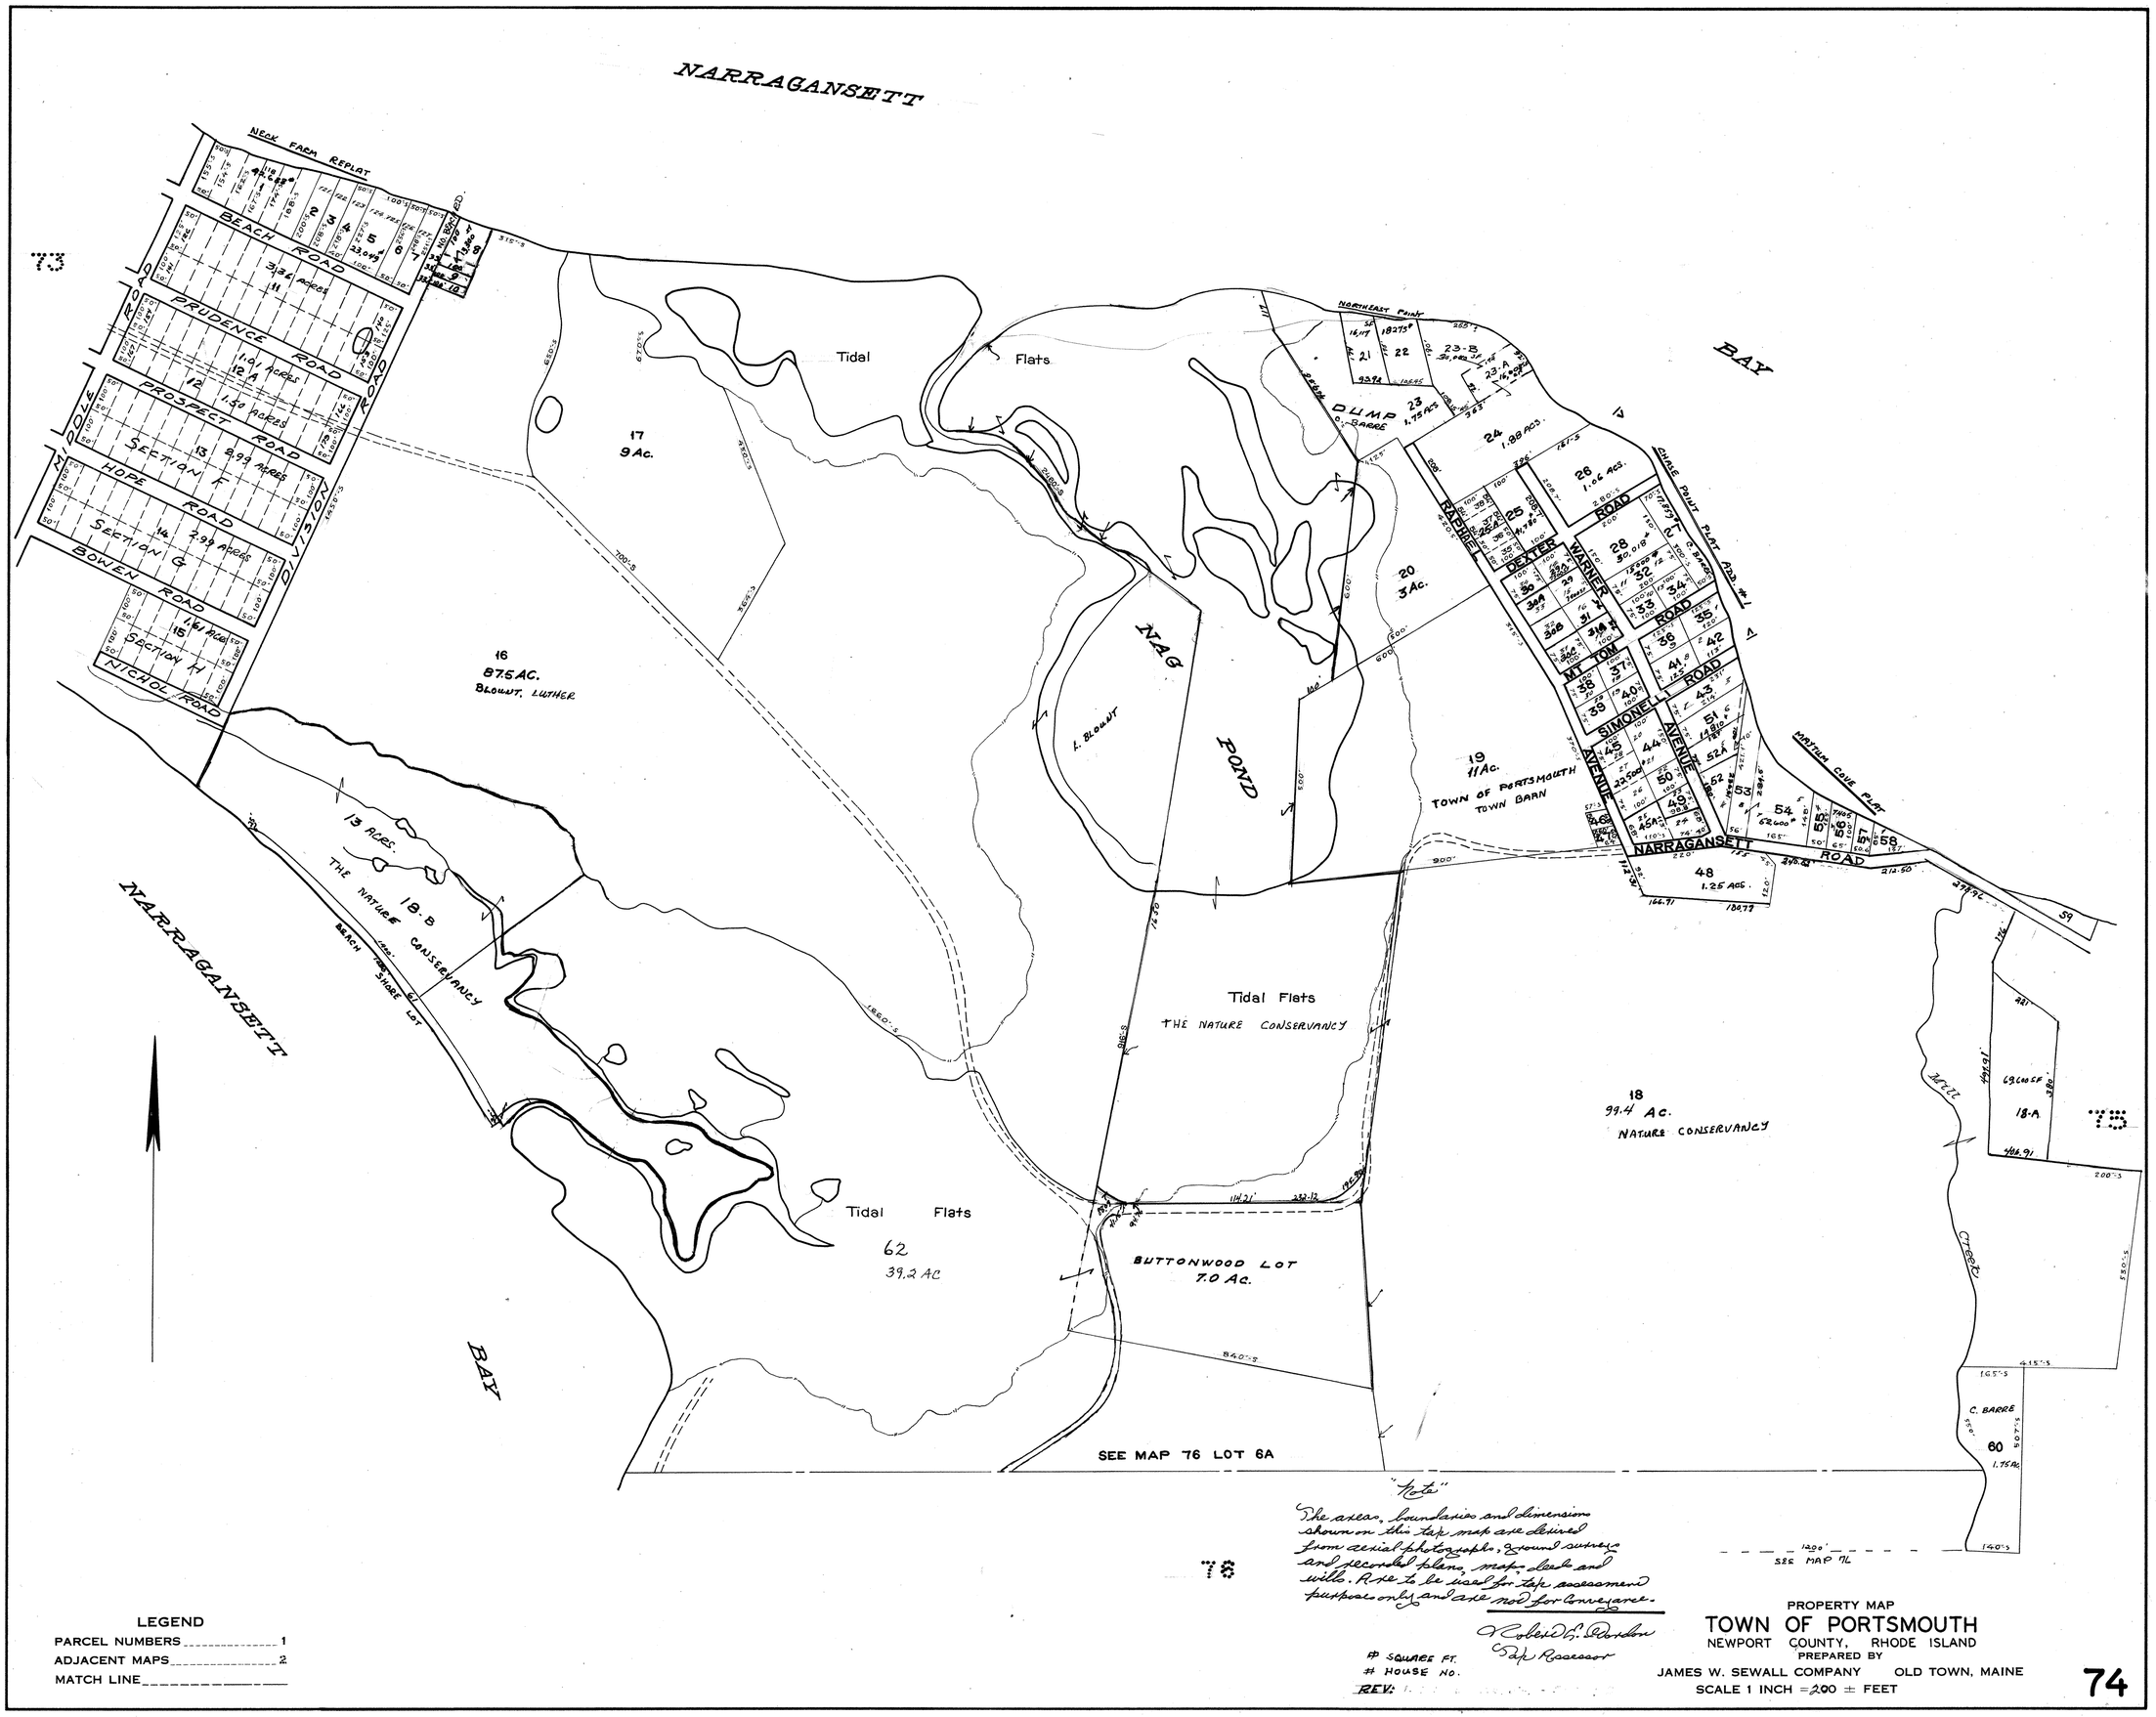
NARRAGANSETT
BAY
NARRAGANSETT
BAY
NAG POND
Tidal Flats
Flats
Tidal Flats
THE NATURE CONSERVANCY
Tidal Flats
62
39.2 AC
SUTTONWOOD LOT
7.0 Ac.
SEE MAP 76 LOT 6A
SEE MAP 71
18
99.4 Ac.
NATURE CONSERVANCY
16
87.5 AC.
BLOUNT, LUTHER
17
9 Ac.
19
11 Ac.
TOWN OF PORTSMOUTH
TOWN BARN
20
3 Ac.
13 ACRS.
18-B
THE NATURE CONSERVANCY
BEACH SHORE LOT
NECK FARM REPLAT
BEACH ROAD
PRUDENCE ROAD
PROSPECT ROAD
HOPE ROAD
BOWEN ROAD
NICHOL ROAD
DOLE ROAD
DIVISION ROAD
SECTION F
SECTION G
SECTION H
NORTHEAST POINT
DUMP
C. BARRE
RAPHAEL ROAD
DEXTER ROAD
WARNER ROAD
MT. TOM ROAD
SIMONEL AVENUE
CHASE POINT PLAT
MARTIN COVE PLAT
NARRAGANSETT ROAD
C. BARRE
60
1.75 AC
18-A
75
76
74
"Note"
The areas, boundaries and dimensions shown on this tax map are derived from aerial photographs, ground surveys and recorded plans, maps, deeds and wills. It is to be used for tax assessment purposes only and are not for conveyance.
Robert F. Riordan
Tax Assessor
SQUARE FT.
HOUSE NO.
REV.
LEGEND
PARCEL NUMBERS 1
ADJACENT MAPS 2
MATCH LINE
PROPERTY MAP
TOWN OF PORTSMOUTH
NEWPORT COUNTY, RHODE ISLAND
PREPARED BY
JAMES W. SEWALL COMPANY OLD TOWN, MAINE
SCALE 1 INCH = 200 ± FEET

BBP 764 500